J:\Analysis\Barnstable\Cotuit Intersections Pedestrian Improvements\Drawings\Concepts\Cotuit Pedestrian Improvements - Intersection Concepts.dwg 10/29/15

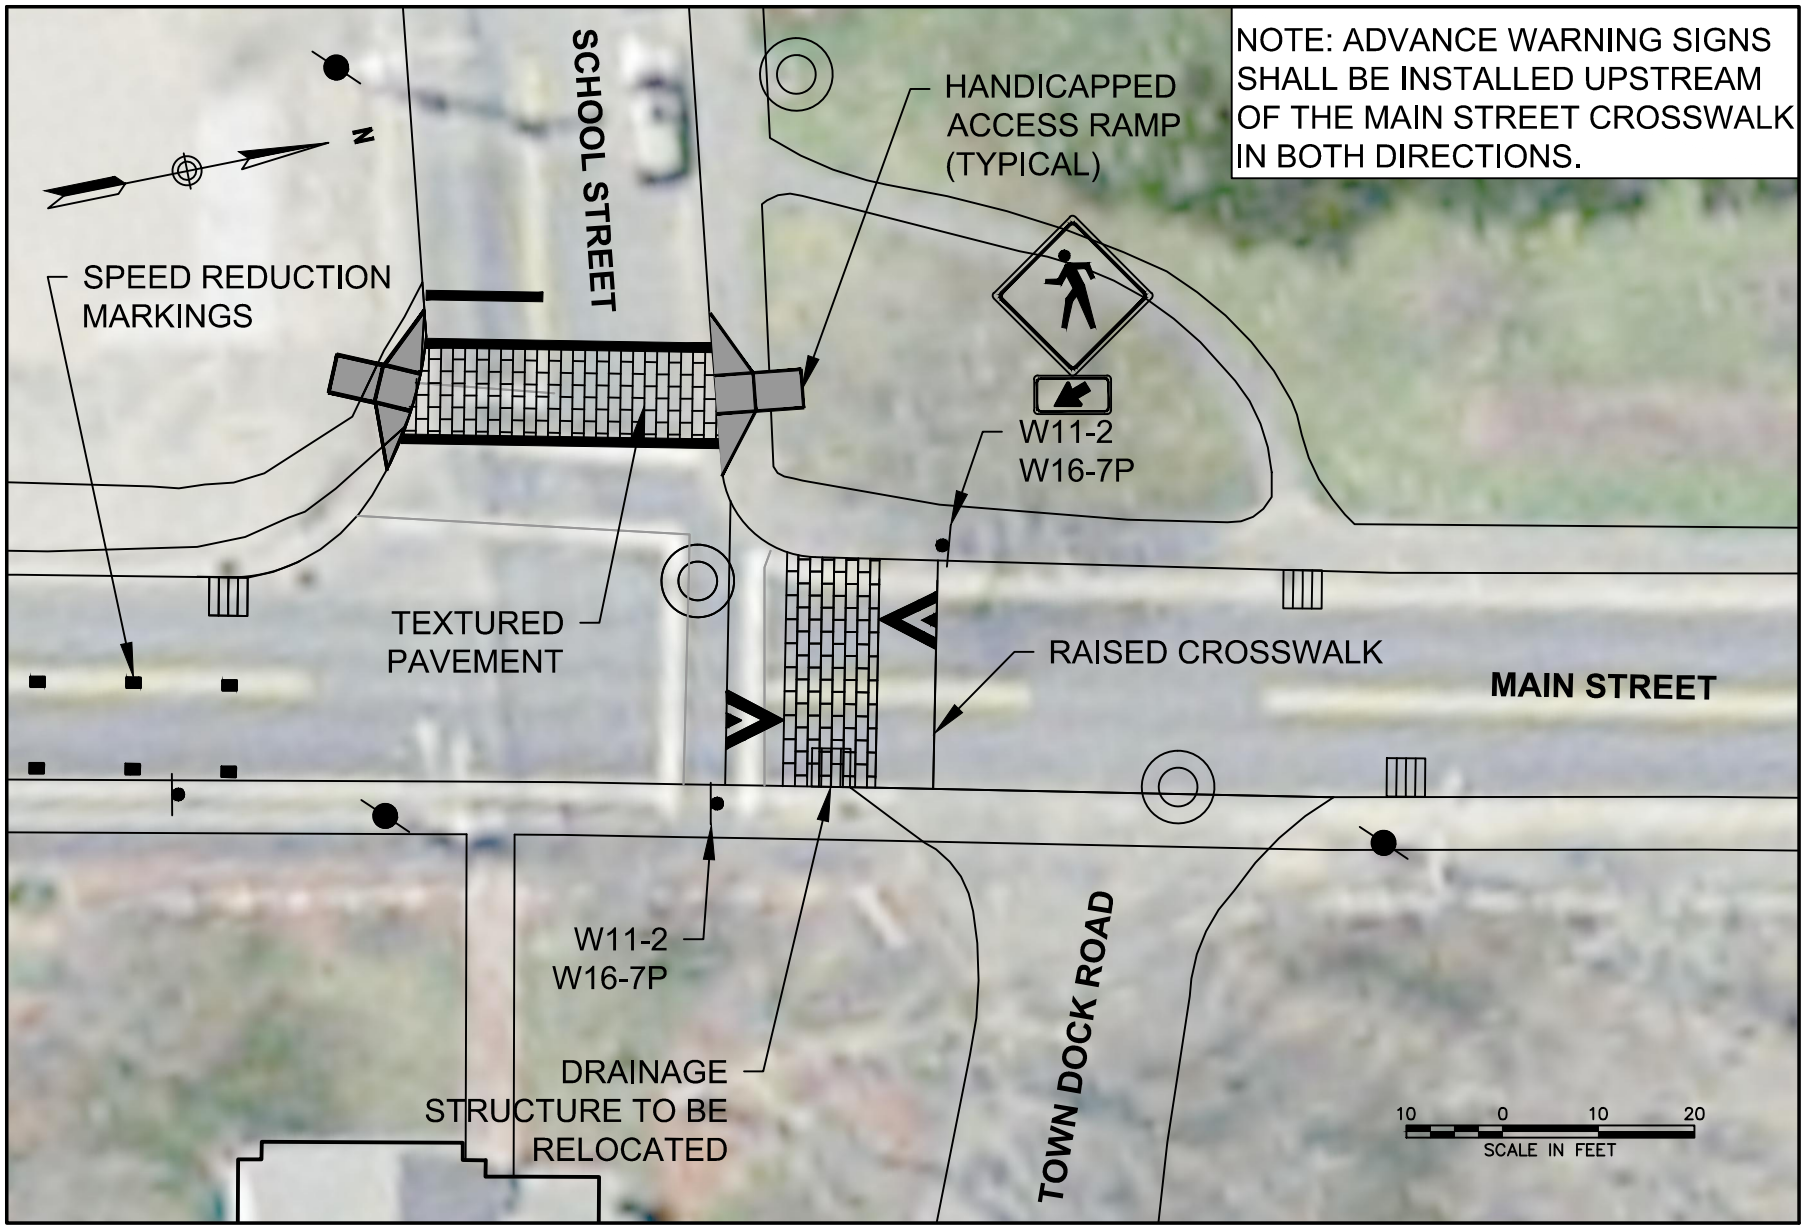

McMAHON
TRANSPORTATION ENGINEERS & PLANNERS

Concept Plan 4 – Main Street at School Street
Long–Term Improvements
Cotuit, MA

J:\Analysis\Barnstable\Cotuit Intersections Pedestrian Improvements\Drawings\Concepts\Cotuit Pedestrian Improvements - Intersection Concepts.dwg 10/29/15

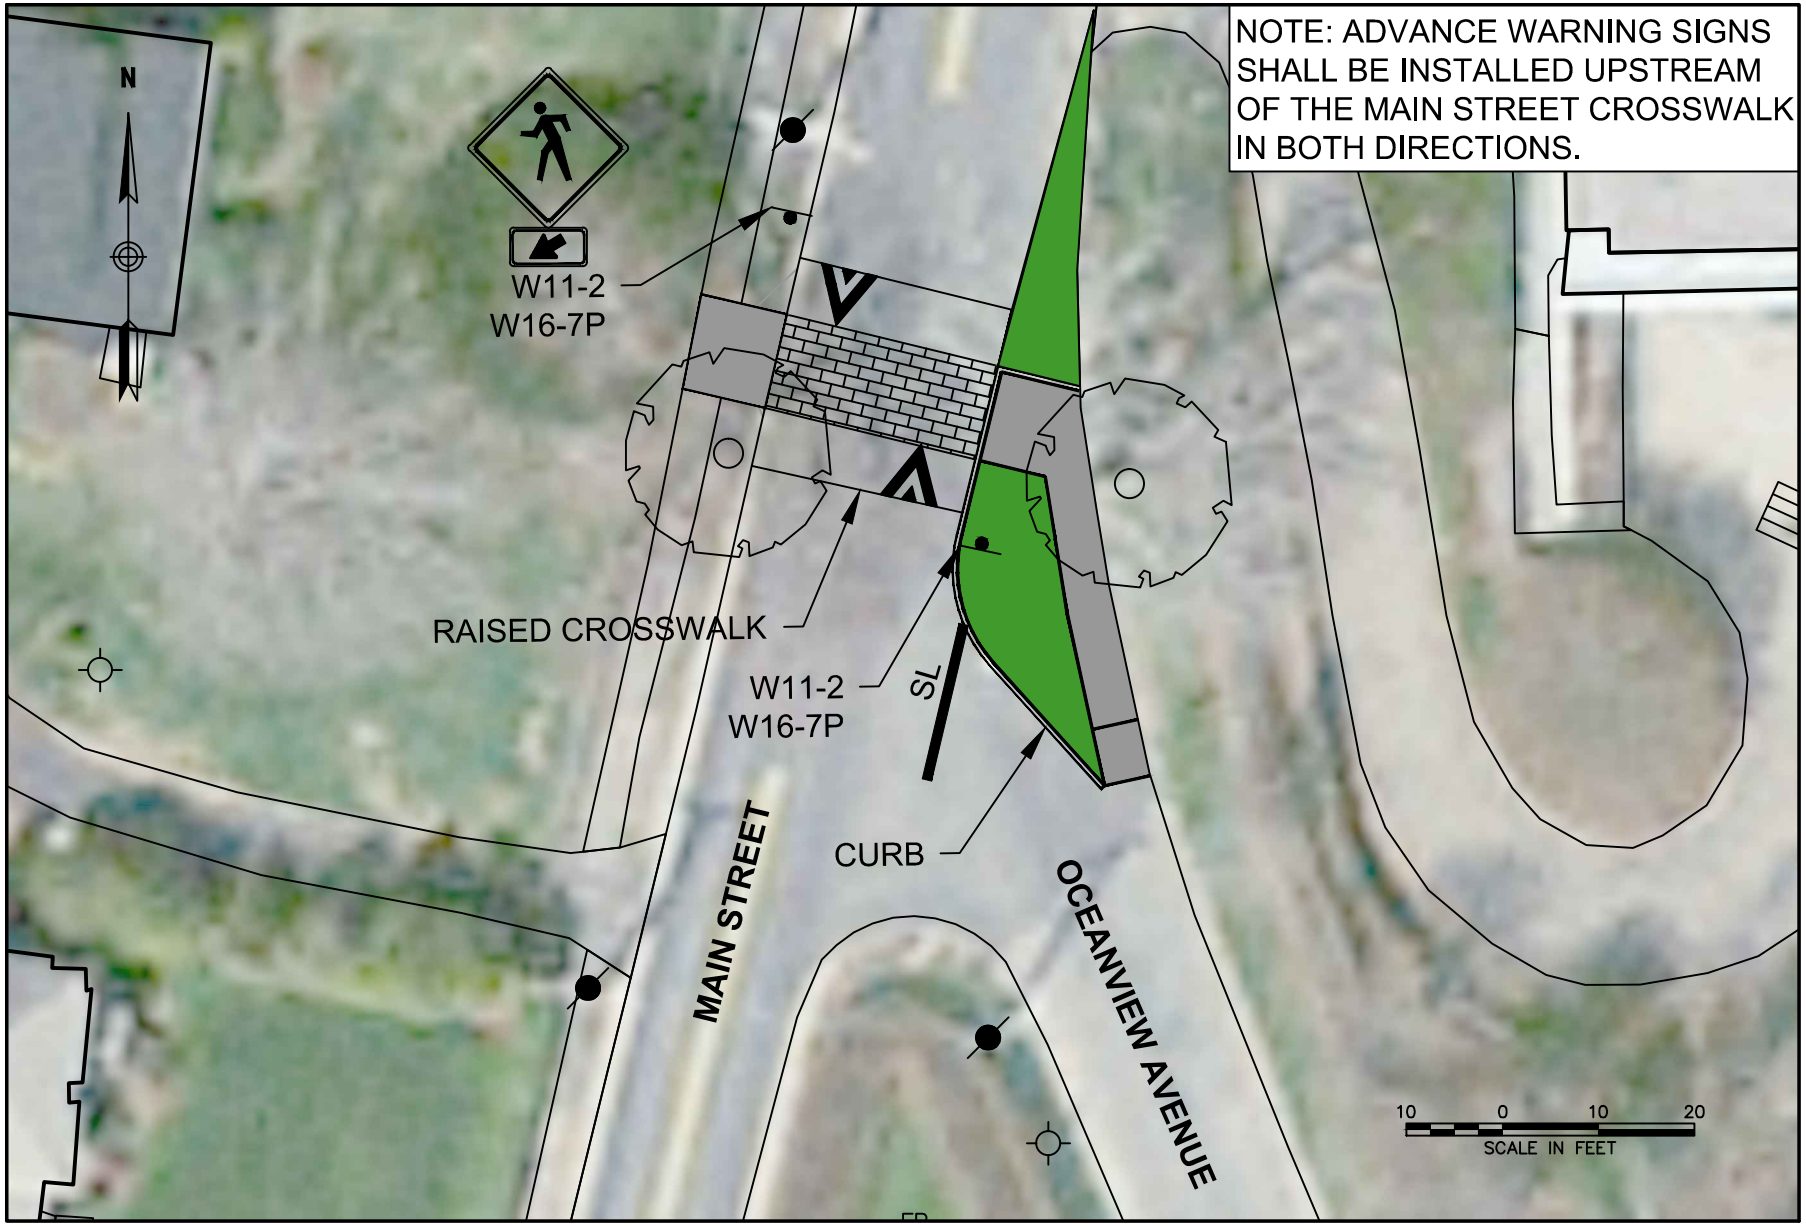

McMAHON
TRANSPORTATION ENGINEERS & PLANNERS

Concept Plan 5 – Main Street at Oceanview Avenue
Long-Term Improvements
Cotuit, MA

J:\Analysis\Barnstable\Cotuit Intersections Pedestrian Improvements\Drawings\Concepts\Cotuit Pedestrian Improvements - Intersection Concepts.dwg 10/29/15

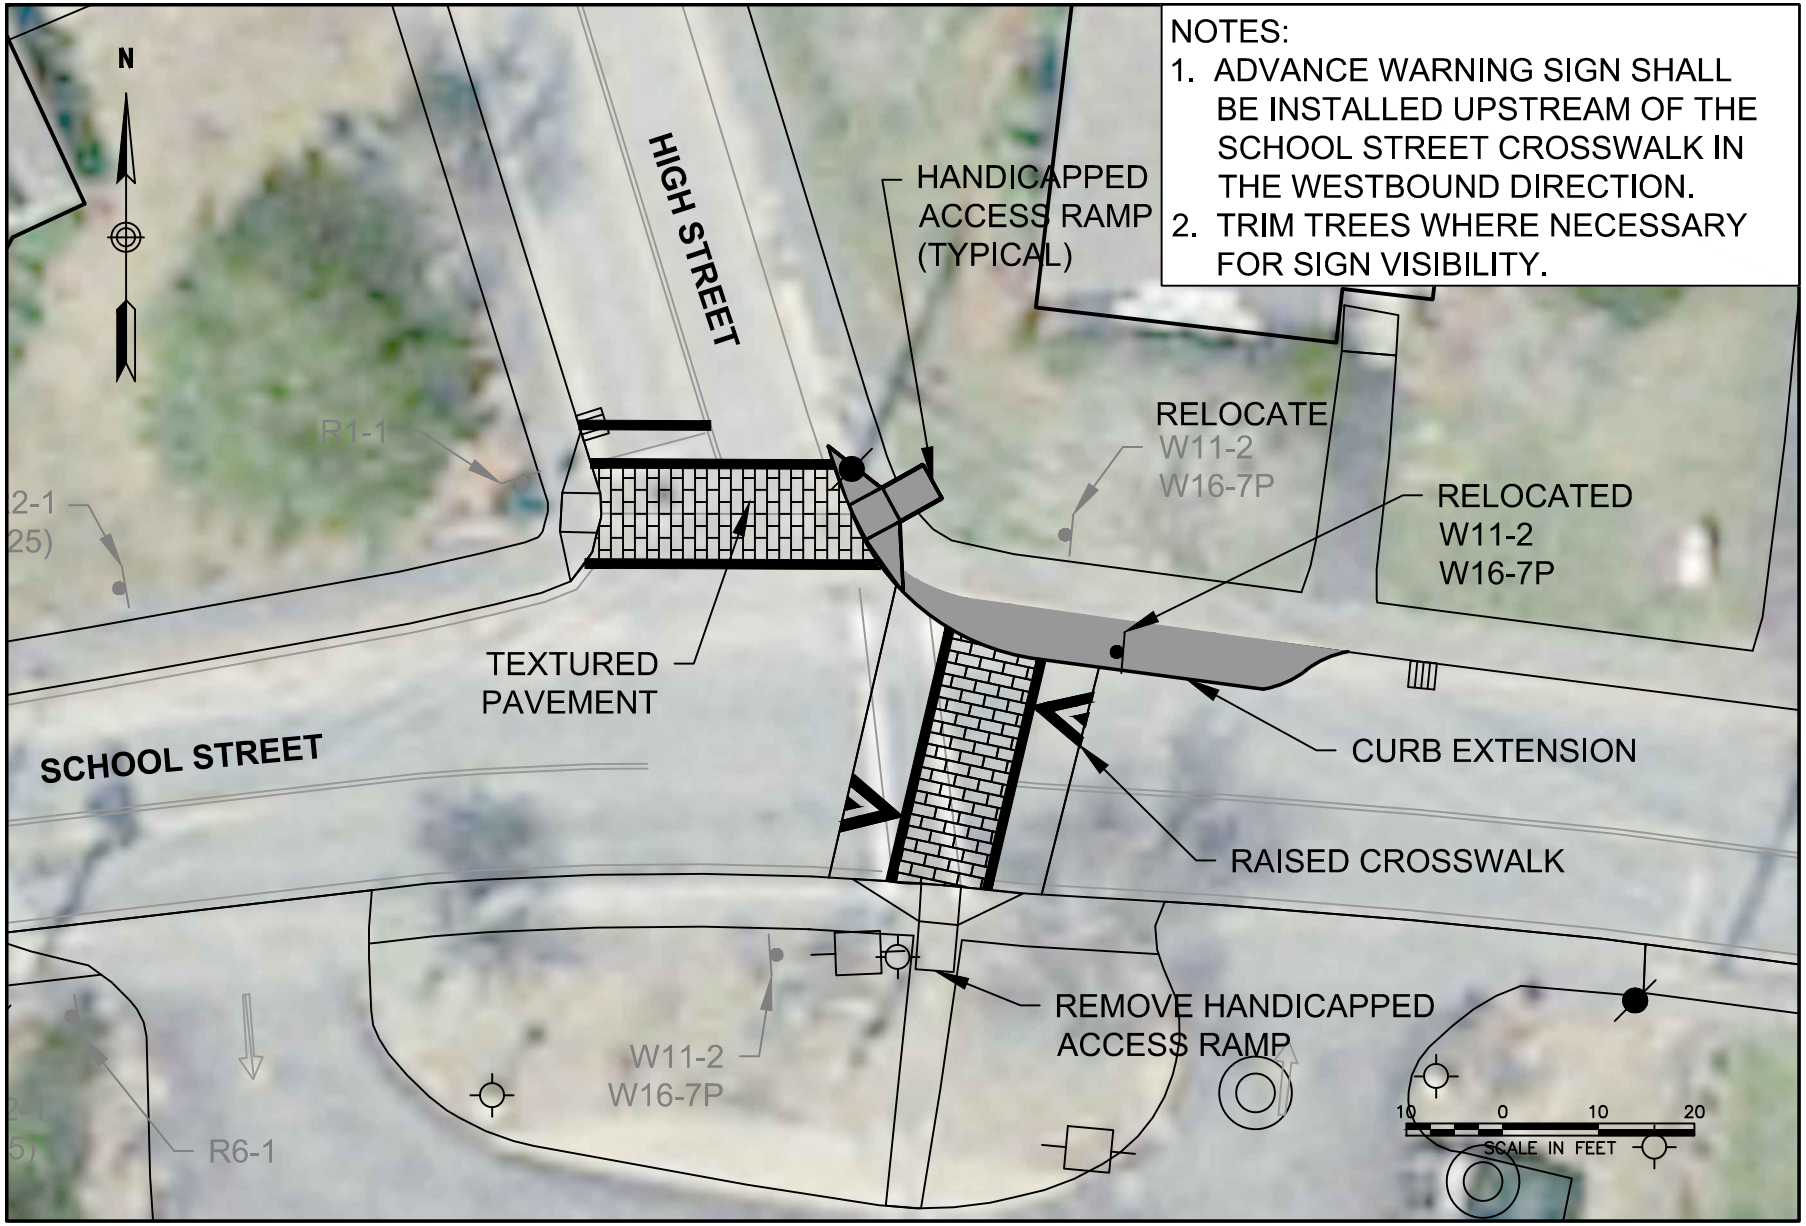

McMAHON
TRANSPORTATION ENGINEERS & PLANNERS

Concept Plan 6 – School Street at High Street
Long–Term Improvements
Cotuit, MA